Key

- Proposed properties eligible for permits to park on Spa Lane and Eley Street
- Proposed properties eligible for permits to park on Grey Street
- Proposed properties eligible for permits to park on Gerard Street
- Proposed properties eligible for permits to park on Gerard Street and Grey Street
- Proposed properties eligible for permits to park in Zone 28, Abbotts Barn Close
- Proposed Limited Waiting (2 Hours No Return 1hour) (Mon-Sat 8am-6pm) (Permit Holder Exemption) to replace No Waiting (At Any Time)
- Proposed Limited Waiting (2 Hours No return 1hour) (Mon-Sat 8am-6pm) (Permit Holder Exemption)
- Proposed No Waiting (At Any Time)
- Proposed Permit Holders Only (At Any Time) to replace Existing Permit Holders Only (Mon-Sat 8am-6pm)
- Proposed Limited Waiting (30mins No Return 1 hour) (8am-6pm) to replace No Waiting (At Any Time)
- Proposed Extension of existing Zone 5 Harcourt Street Area - Permit Holders Only (Mon-Sat 8am-6pm) to replace No Waiting (At Any Time)
- Existing Permit Holders Only (Mon-Sat 8am-6pm) to remain
- Existing Limited Waiting (2 Hours No Return 1hour) (Mon-Sat 8am-6pm) (Permit Holder Exemption) to remain
- Existing No Waiting (At Any Time) to remain

Note:

Proposed increase in on street parking spaces:-

- Spa Lane and Lower Eley Street - 91 metres
- Grey Street - 48 metres
- Gerard Street - 85 metres
- Webster and Harcourt Street - 22 metres

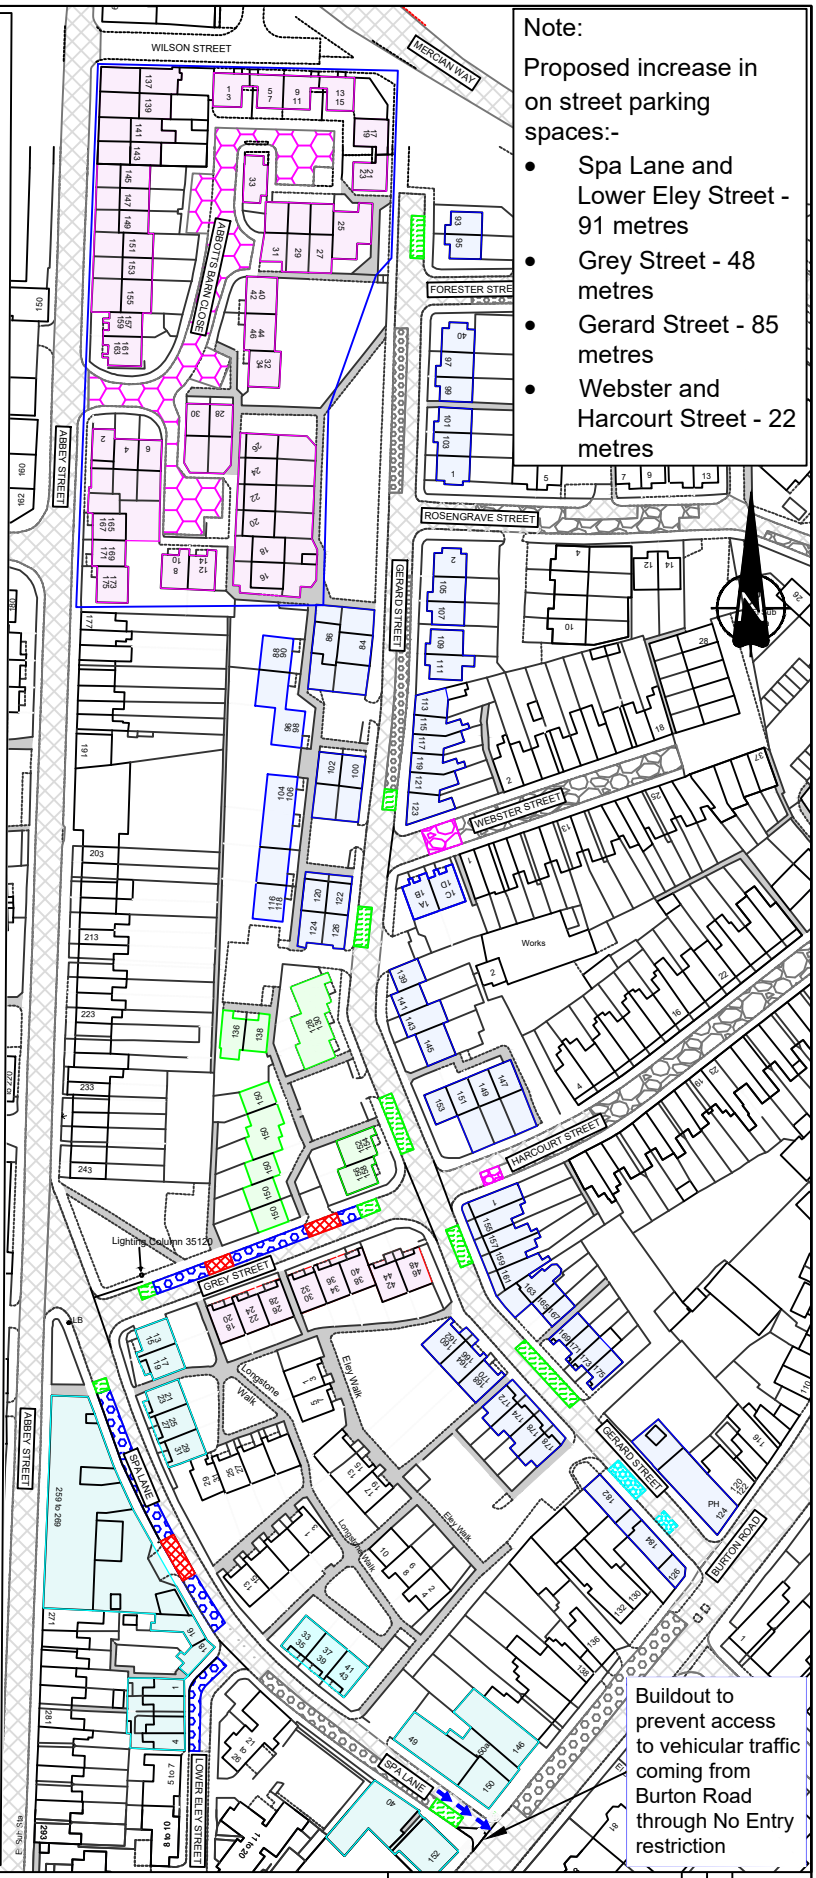

Buildout to prevent access to vehicular traffic coming from Burton Road through No Entry restriction

© Crown copyright and database rights 2025 Ordnance Survey 100024913

DERBY CITY COUNCIL

PLACE DIRECTORATE
Council House,Corporation Street
Derby DE1 2FS
Tel (01332) 293111

PROJECT TITLE

Abbey Street Parking Area

Management

AMENDMENT DETAILS	By	Chkd	Date

DRAWN BY	CHECKED BY	APPROVED BY	SCALE @A3
AB			NTS
Date 12/06/2025	Date	Date	

ORIGINAL DRAWING SIZE 420 x 297 (A3)

Project Reference Number	TM W09
Drawing Number	TM W09 P